DocuSign Envelope ID: EB177F03-6FC3-458B-8A4D-1E4EB474CE27

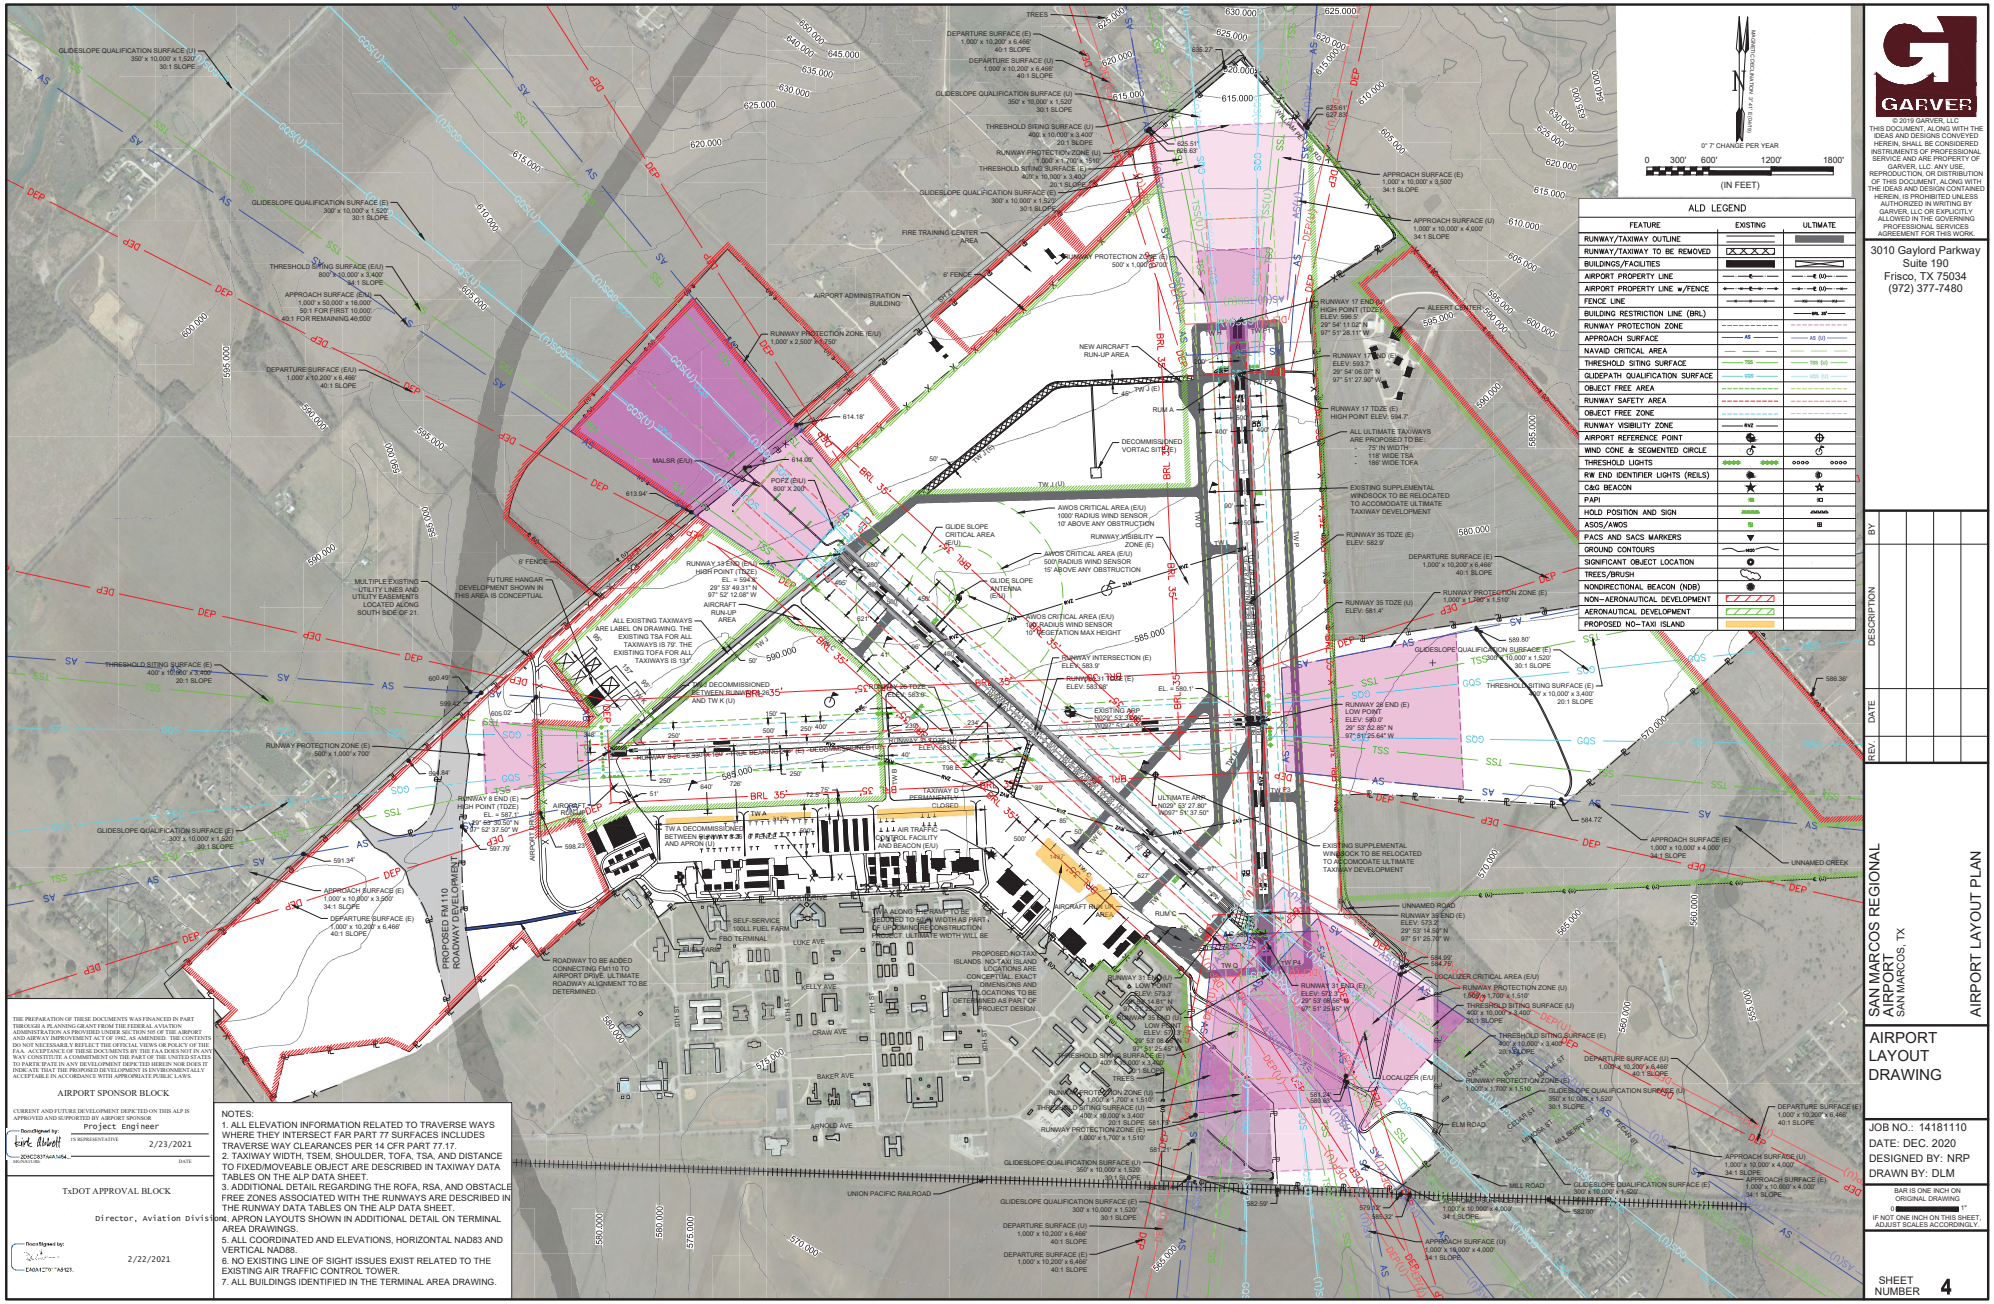

THE PREPARATION OF THESE DOCUMENTS WAS FINANCED IN PART THROUGH A PLANNING GRANT FROM THE FEDERAL AVIATION ADMINISTRATION AS PROVIDED UNDER SECTION 505 OF THE AIRPORT AND AIRWAY IMPROVEMENT ACT OF 1982, AS AMENDED. THE CONTENTS DO NOT NECESSARILY REFLECT THE OFFICIAL VIEWS OR POLICY OF THE FAA. ACCEPTANCE OF THESE DOCUMENTS BY THE FAA DOES NOT IN ANY WAY CONSTITUTE A COMMITMENT ON THE PART OF THE UNITED STATES TO PARTICIPATE IN ANY DEVELOPMENT DEPICTED HEREIN NOR DOES IT INDICATE THAT THE PROPOSED DEVELOPMENT IS ENVIRONMENTALLY ACCEPTABLE IN ACCORDANCE WITH APPROPRIATE PUBLIC LAWS.

AIRPORT SPONSOR BLOCK

CURRENT AND FUTURE DEVELOPMENT DEPICTED ON THIS ALP IS APPROVED AND SUPPORTED BY AIRPORT SPONSOR.

DocuSigned by: Project Engineer
DocuSigned by: Kirk Abbott
IS REPRESENTATIVE
2/23/2021
DATE

TxDOT APPROVAL BLOCK

Director, Aviation Division

DocuSigned by:
2/22/2021
DATE

NOTES:
1. ALL ELEVATION INFORMATION RELATED TO TRAVERSE WAYS WHERE THEY INTERSECT FAR PART 77 SURFACES INCLUDES TRAVERSE WAY CLEARANCES PER 14 CFR PART 77.17.
2. TAXIWAY WIDTH, TSEM, SHOULDER, TOFA, TSA, AND DISTANCE TO FIXED/MOVEABLE OBJECT ARE DESCRIBED IN TAXIWAY DATA TABLES ON THE ALP DATA SHEET.
3. ADDITIONAL DETAIL REGARDING THE ROFA, RSA, AND OBSTACLE FREE ZONES ASSOCIATED WITH THE RUNWAYS ARE DESCRIBED IN THE RUNWAY DATA TABLES ON THE ALP DATA SHEET.
4. APRON LAYOUTS SHOWN IN ADDITIONAL DETAIL ON TERMINAL AREA DRAWINGS.
5. ALL COORDINATED AND ELEVATIONS, HORIZONTAL NAD83 AND VERTICAL NAD88.
6. NO EXISTING LINE OF SIGHT ISSUES EXIST RELATED TO THE EXISTING AIR TRAFFIC CONTROL TOWER.
7. ALL BUILDINGS IDENTIFIED IN THE TERMINAL AREA DRAWING.

GARVER
© 2019 GARVER, LLC
THIS DOCUMENT, ALONG WITH THE IDEAS AND DESIGNS CONVEYED HEREIN, SHALL BE CONSIDERED INSTRUMENTS OF PROFESSIONAL SERVICE AND ARE PROPERTY OF GARVER, LLC. ANY USE, REPRODUCTION, OR DISTRIBUTION OF THIS DOCUMENT, ALONG WITH THE IDEAS AND DESIGN CONTAINED HEREIN, IS PROHIBITED UNLESS AUTHORIZED IN WRITING BY GARVER, LLC OR EXPLICITLY ALLOWED IN THE GOVERNING PROFESSIONAL SERVICES AGREEMENT FOR THIS WORK.

3010 Gaylord Parkway
Suite 190
Frisco, TX 75034
(972) 377-7480

BY | DESCRIPTION | DATE | REV

SAN MARCOS REGIONAL AIRPORT
SAN MARCOS, TX

AIRPORT LAYOUT PLAN

AIRPORT LAYOUT DRAWING

JOB NO.: 14181110
DATE: DEC. 2020
DESIGNED BY: NRP
DRAWN BY: DLM

BAR IS ONE INCH ON ORIGINAL DRAWING
IF NOT ONE INCH ON THIS SHEET, ADJUST SCALES ACCORDINGLY.

SHEET NUMBER 4